Temple House, 190 The Strand, WC2R 1AB

£1,595,000

2 2 1 B

Temple House

190 The Strand, WC2R 1AB

- Premium apartment
- Chain Free
- State of the art gym and swimming pool/spa

- 872 sq ft (81 sqm)
- Two private balconies with quiet view
- 24 hour concierge service

This exceptional two bedroom two bathroom apartment of 872 sq ft (81 sqm), situated on the quiet west facing side of the luxurious 190 Strand development, close to the banks of the River Thames and Covent Garden, is available for a chain free sale through Prime London.

The property comprises a spacious entrance hall, a large open-plan reception room with two private balconies, dining area, and a smart kitchen with Miele integrated appliances. There are a further two substantial double bedrooms, including one with its own luxury bathroom suite.

The property also features comfort cooling, underfloor heating, and solid parquet wood flooring.

Temple House enjoys an enviable riverside location, moments from Zone 1 transport links at Temple station (Circle and District lines), with easy access to Covent Garden, the West End, and The City.
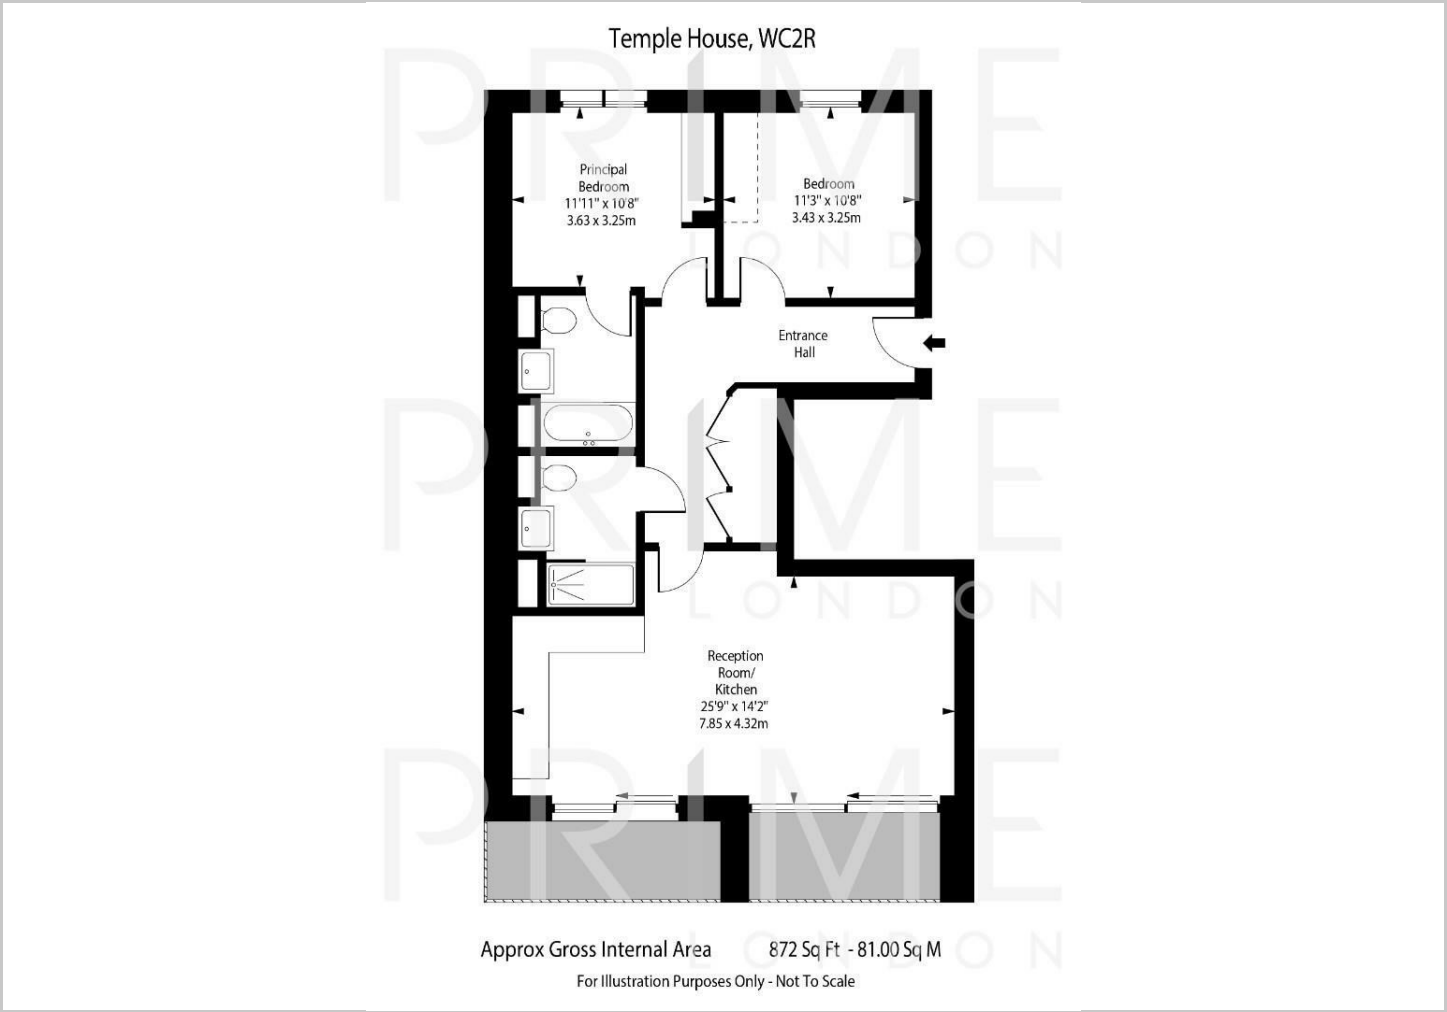
190 Strand benefits from a 24 hour concierge service, resident's private cinema, state of the art gym and swimming pool/spa.
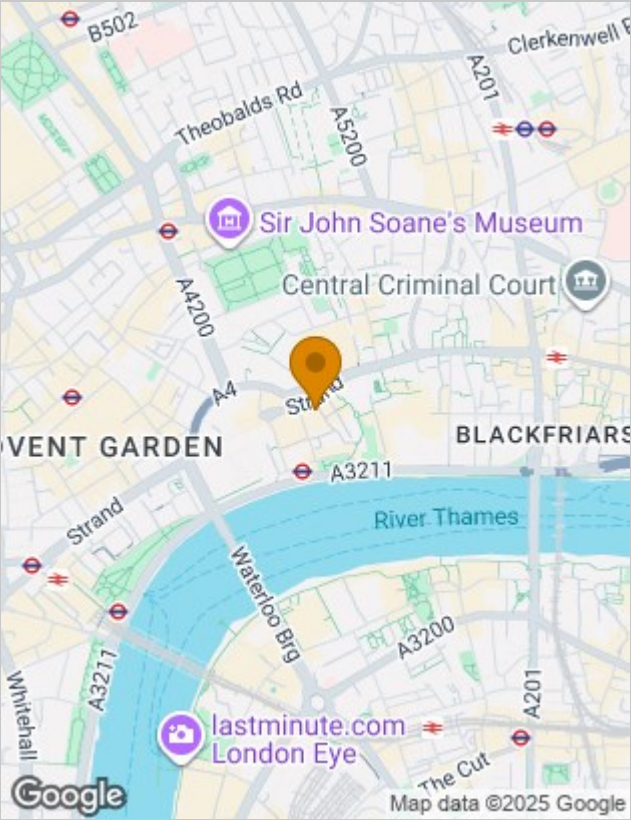
£1,595,000

Floor Plans

Temple House, WC2R

Principal Bedroom
11'11" x 10'8"
3.63 x 3.25m

Bedroom
11'3" x 10'8"
3.43 x 3.25m

Entrance Hall

Reception Room/ Kitchen
25'9" x 14'2"
7.85 x 4.32m

Approx Gross Internal Area   872 Sq Ft - 81.00 Sq M
For Illustration Purposes Only - Not To Scale

Location Map

Map data ©2025 Google

Energy Performance Graph

Energy Efficiency Rating

	Current	Potential
Very energy efficient - lower running costs		
(92 plus) A		
(81-91) B		
(69-80) C		
(55-68) D		
(39-54) E		
(21-38) F		
(1-20) G		
Not energy efficient - higher running costs		

Current 82   Potential 82

England & Wales — EU Directive 2002/91/EC

Viewing

By appointment. Contact us if you wish to arrange a viewing appointment for this property, or require further information.

21 Grosvenor Gardens, Belgravia, London SW1W 0BP | Palace View, 131 Lambeth Road, London SE1 7BT
Tel: 0207 052 1075 | 0207 928 6663   Email: Office@PrimeLondonResidential.com   www.PrimeLondonResidential.com